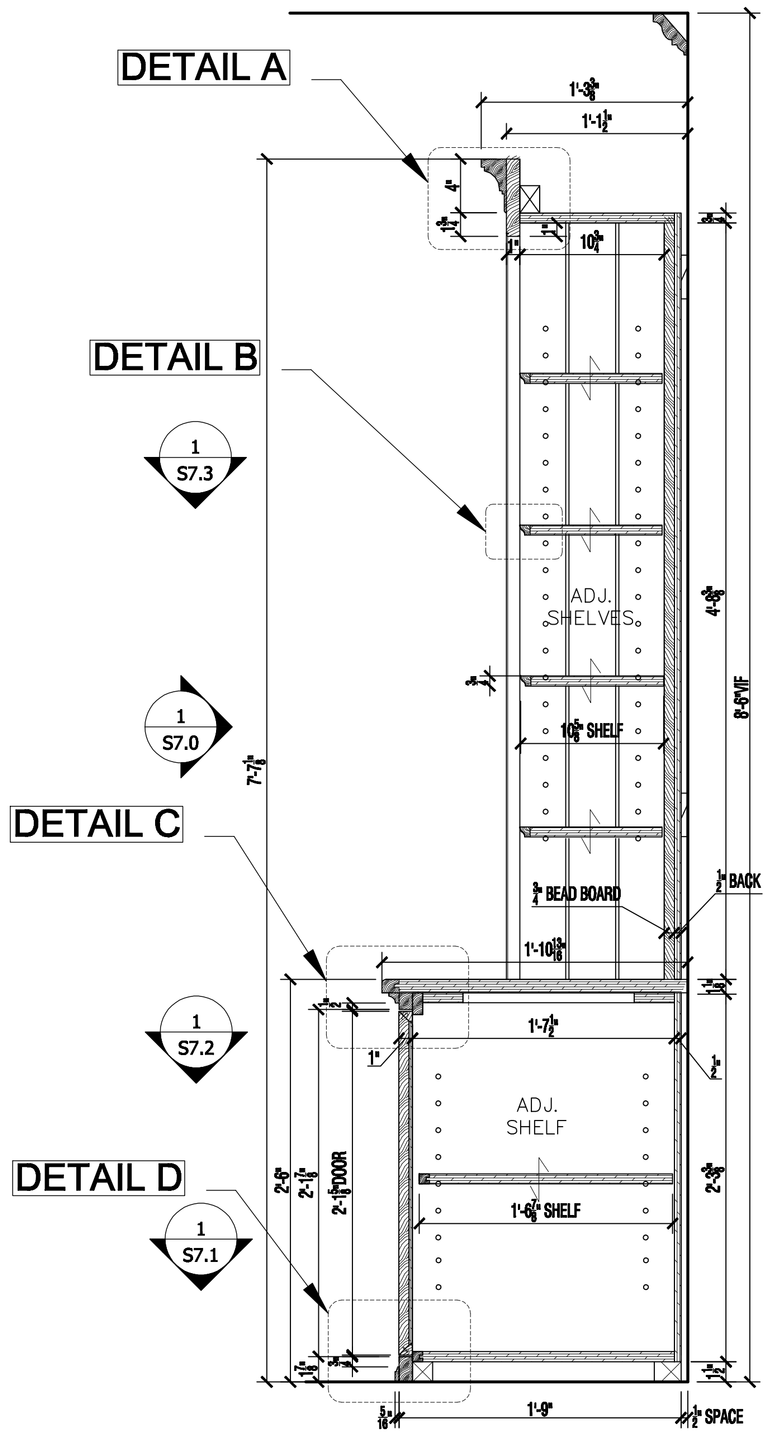

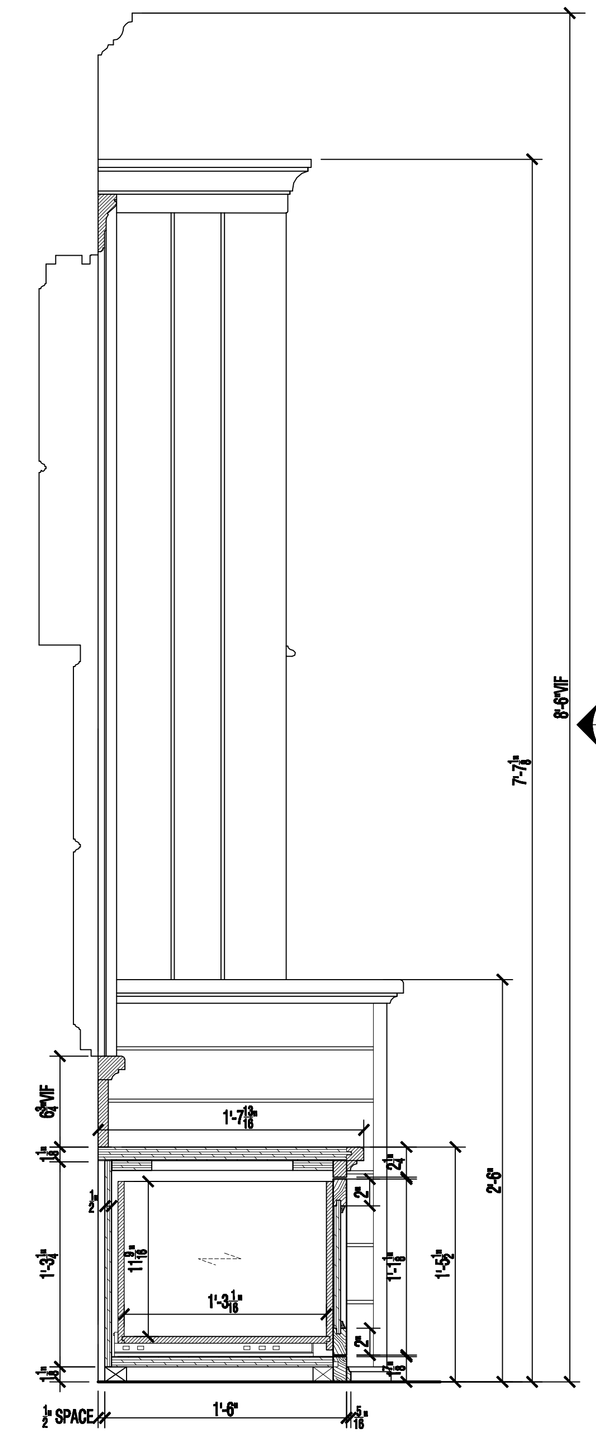

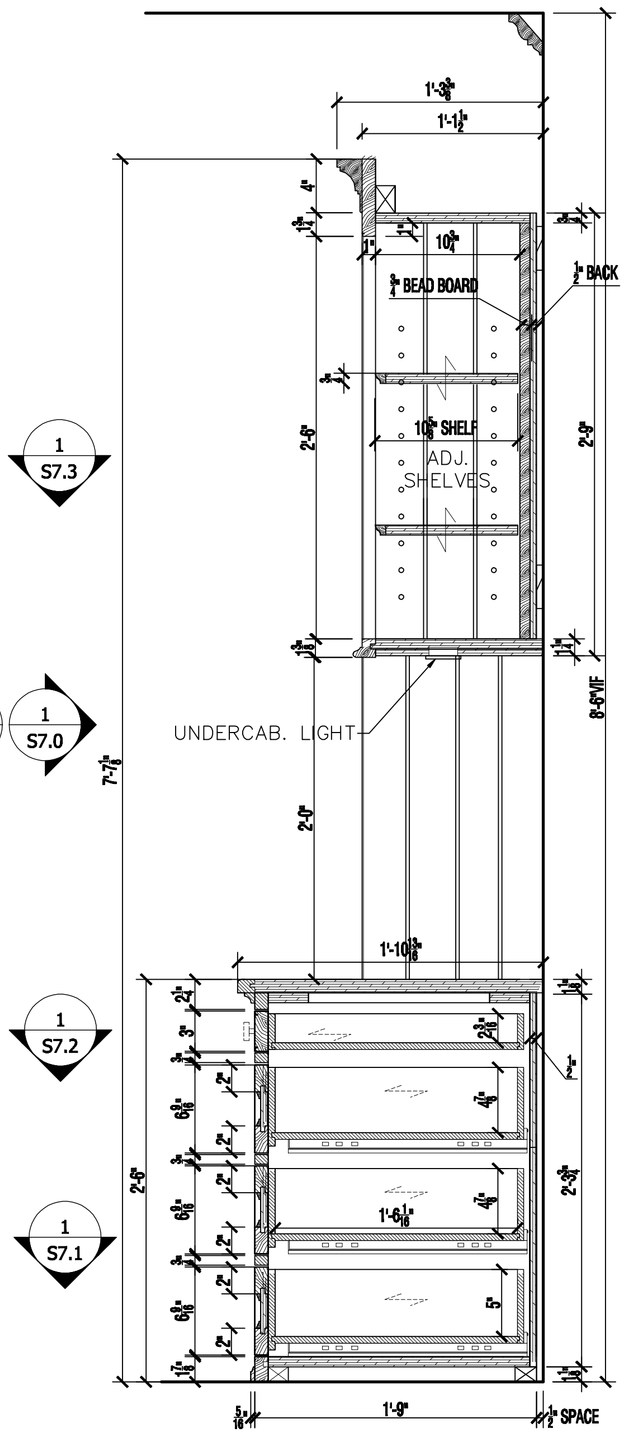

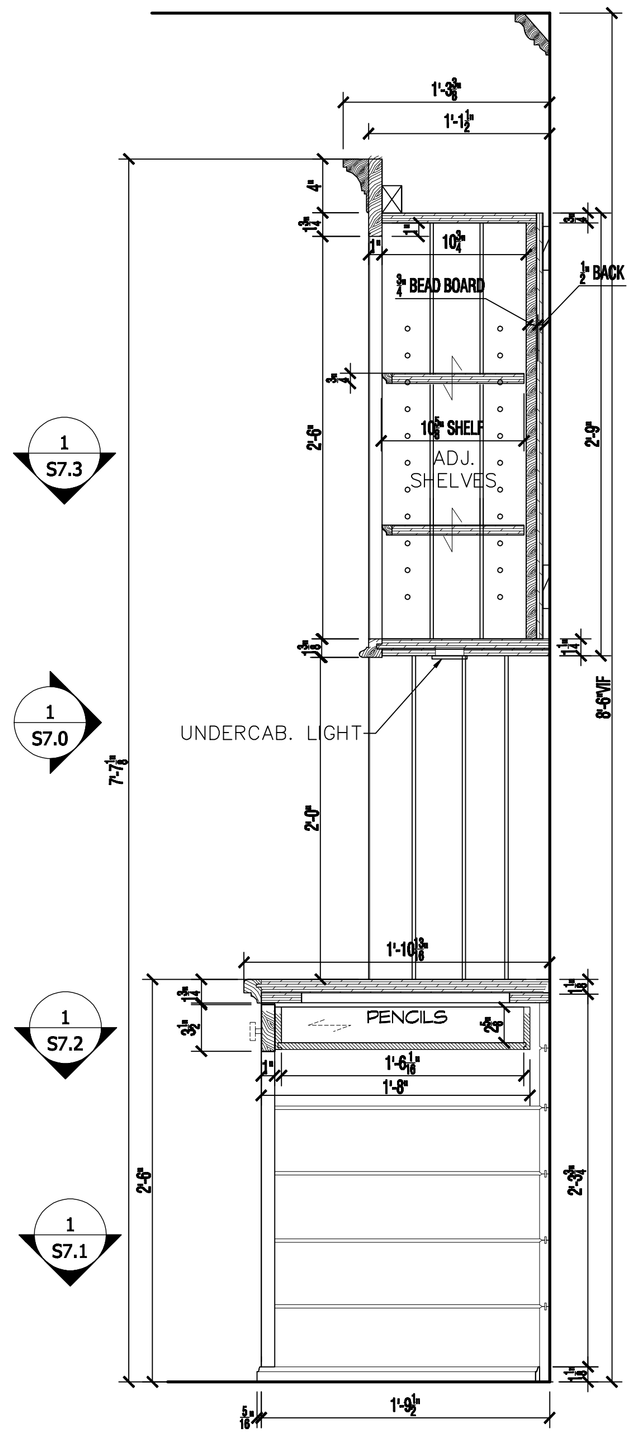

1 OFFICE - VERTICAL SECTION
SCALE: 1-1/2"=1'

2 OFFICE - VERTICAL SECTION
SCALE: 1-1/2"=1'

3 OFFICE - VERTICAL SECTION
SCALE: 1-1/2"=1'

4 OFFICE - VERTICAL SECTION
SCALE: 1-1/2"=1'

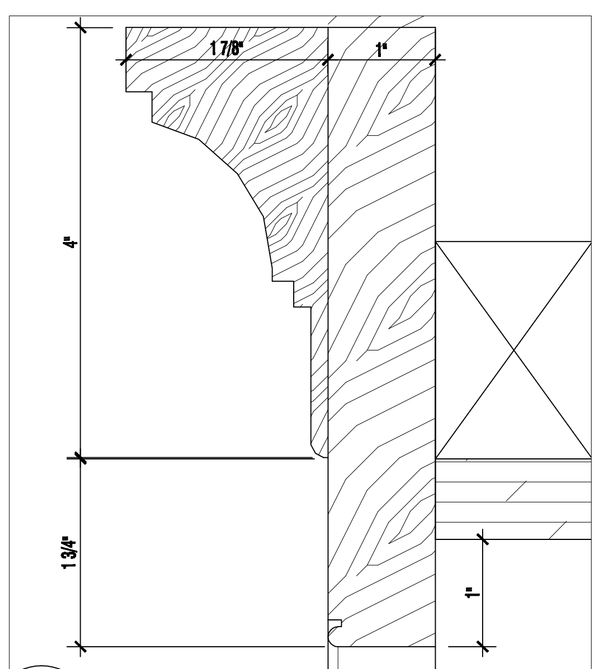

A DETAIL
FULL SCALE 1:1

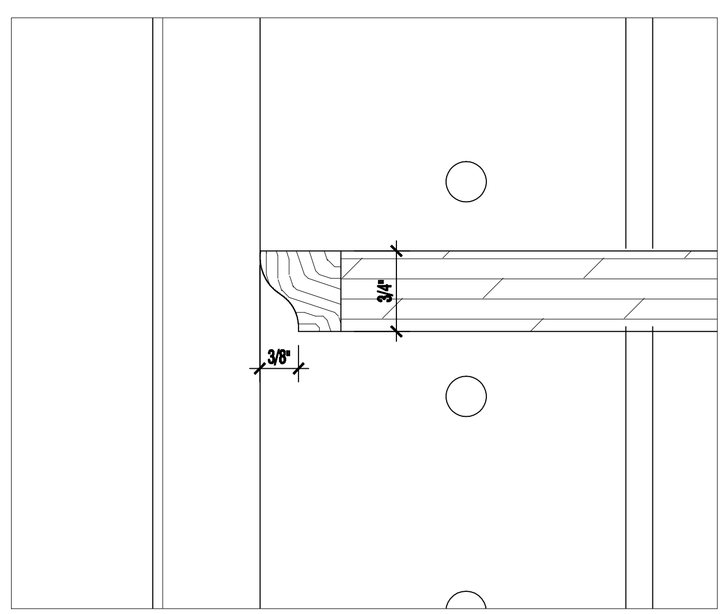

B DETAIL
FULL SCALE 1:1

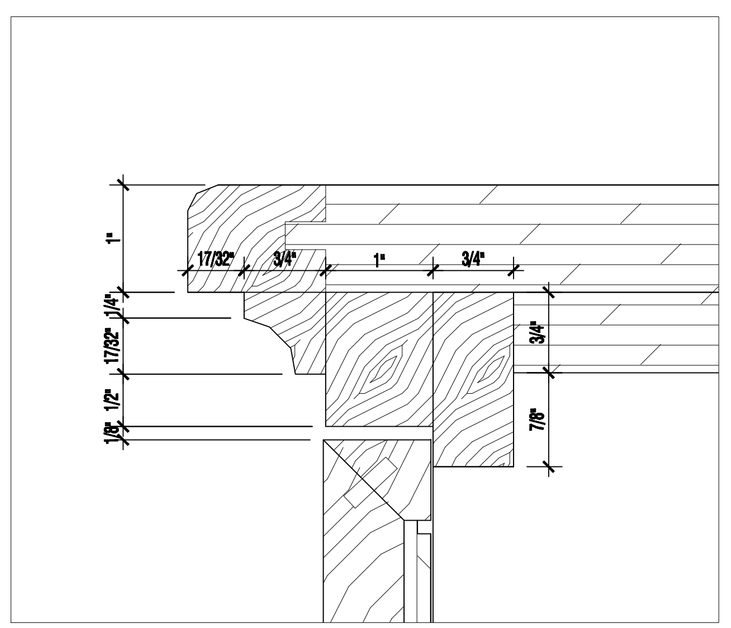

C DETAIL
FULL SCALE 1:1

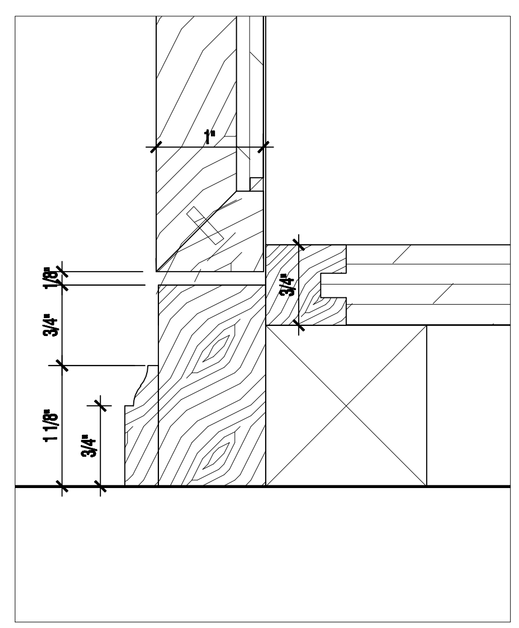

D DETAIL
FULL SCALE 1:1

REVISIONS:

NO:	DATE:
1	–

COMPANY:

Sample Sample Sample
Sample Sample Sample
Ph 11111111 Fx 2222222
Email: ere@werweom

Project Name and Address:
Sample Sample Sample
Sample Sample Sample
Sample Sample Sample

DATE :
07/23/09

DRAWN BY :
Mark J.
TheBlueDrawings.com

ARCHITECT/DESIGNER :
Sample
Sample
Sample
Sample

DRAWING TITLE :
OFFICE

PROJECT NUMBER:

DRAWING NUMBER:
S7.4

PAGE SIZE: ARCH D 24"x36"